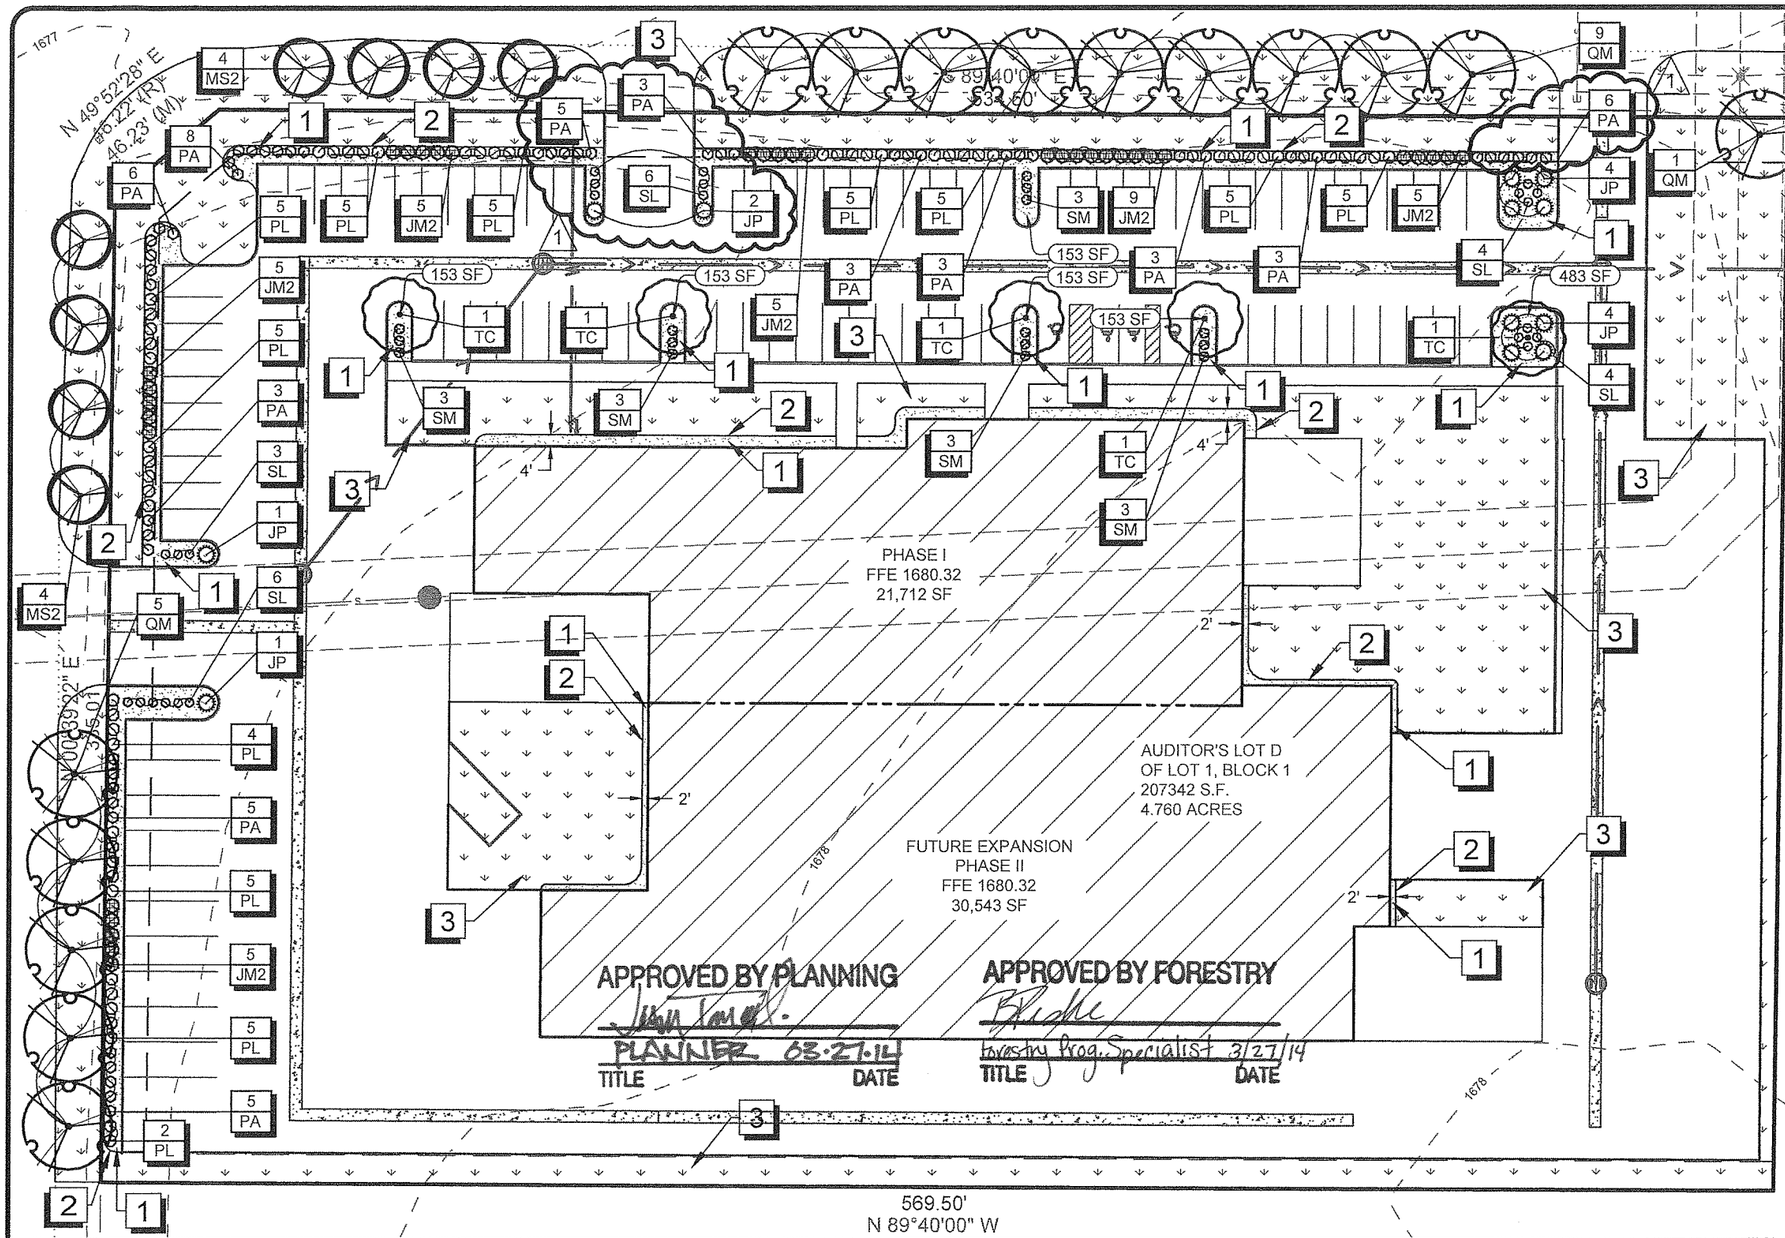

REFERENCE NOTES SCHEDULE

SYM	DESCRIPTION
1	INSTALL 3" DEPTH 1" CRUSHED LANDSCAPE ROCK OVER LANDSCAPE FABRIC.
2	INSTALL 4" STEEL LANDSCAPING EDGING.
3	CONTRACTOR SHALL PROVIDE AND INSTALL NON-IRRIGATION SEED MIX AS FOLLOWS: WESTERN WHEATGRASS: 35% BROME GRASS: 35% PUBESCENT WHEATGRASS: 30% CONTRACTOR SHALL APPLY SEED AT A RATE OF 25 POUNDS/10,000 SQUARE FEET WITHIN A MINIMUM COVERAGE OF 95%. SEED AND SEEDING MIXTURE SHALL BE FREE OF ALL PROHIBITED NOXIOUS WEED SEED AND WILL NOT CONTAIN MORE THAT 1/2 OF 1% BY WEIGHT OR RESTRICTED NOXIOUS WEED SEEDS.

NOTES:

1. SEE L1.2 FOR LANDSCAPING REQUIREMENTS, PLANTING NOTES AND DETAILS.
2. PLANTING BEDS TO RECEIVE DRIP IRRIGATION, CONSULT WITH OWNER TO VERIFY IRRIGATION REQUIREMENTS.

N

SCALE 25 0 25 50 FEET

NAVD88

PLANT SCHEUDLE

DECIDUOUS TREES

SYM	QTY	COMMON NAME	BOTANICAL NAME	TYPE	SIZE	COMMENTS
QM	15	Bur Oak	Quercus macrocarpa	B&B or Cont.	1.5"Cal.	
TC	5	Littleleaf Linden	Tilia cordata	B&B or Cont.	1.5"Cal.	
MS2	8	Spring Snow Crab Apple	Malus x `Spring Snow`	B&B or Cont.	1.5"Cal.	

SHRUBS

SYM	QTY	COMMON NAME	BOTANICAL NAME	TYPE	SIZE	COMMENTS
JM2	34	Maney Juniper	Juniperus chinensis `Maneyi`	Cont.	#2	
JP	12	Prince Of Wales Juniper	Juniperus horizontalis `Prince of Wales`	Cont.	#2	
PL	56	Dwarf Ninebark	Physocarpus opulifolius `Little Devil` TM	Cont.	#2	
PA	53	Dakota Goldrush Potentilla	Potentilla fruticosa `Absaraka`	Cont.	#2	
SM	15	Dakota Goldcharm Spirea	Spiraea japonica `Mertyann` TM	Cont.	#2	
SL	23	Little Princess Spirea	Spiraea x bumalda `Little Princess`	Cont.	#2	

I hereby certify that this plan specification, or report was prepared by me or under my direct supervision, and that I am a duly Registered Landscape Architect under the laws of the State of North Dakota.

Date 3/19/14 Reg. No. 40

NO.	DATE	REVISION
1	3/19/2014	REMOVE 5 DAKOTA GOLDRUSH POTENTILLA AND 4 PRINCE OF WALES JUNIPERS FOR DRIVEWAY EXPANSION.

DRAFTED JDL
REVIEWED GUR
PROJECT NUMBER 1613603
ISSUE DATE 03/19/2014

G&K SERVICES GLOBAL DRIVE FACILITY

G&K SERVICES
BISMARCK, NORTH DAKOTA

LANDSCAPE PLAN

SHEET L1.1

Mar 19, 2014 - 9:16am - J:\miscella\1613603_G&KServices_Site_Plan\CADD\Construction Drawings\1613603-Landscape.dwg

© KLJ 2014