SI 535 - Unit 2

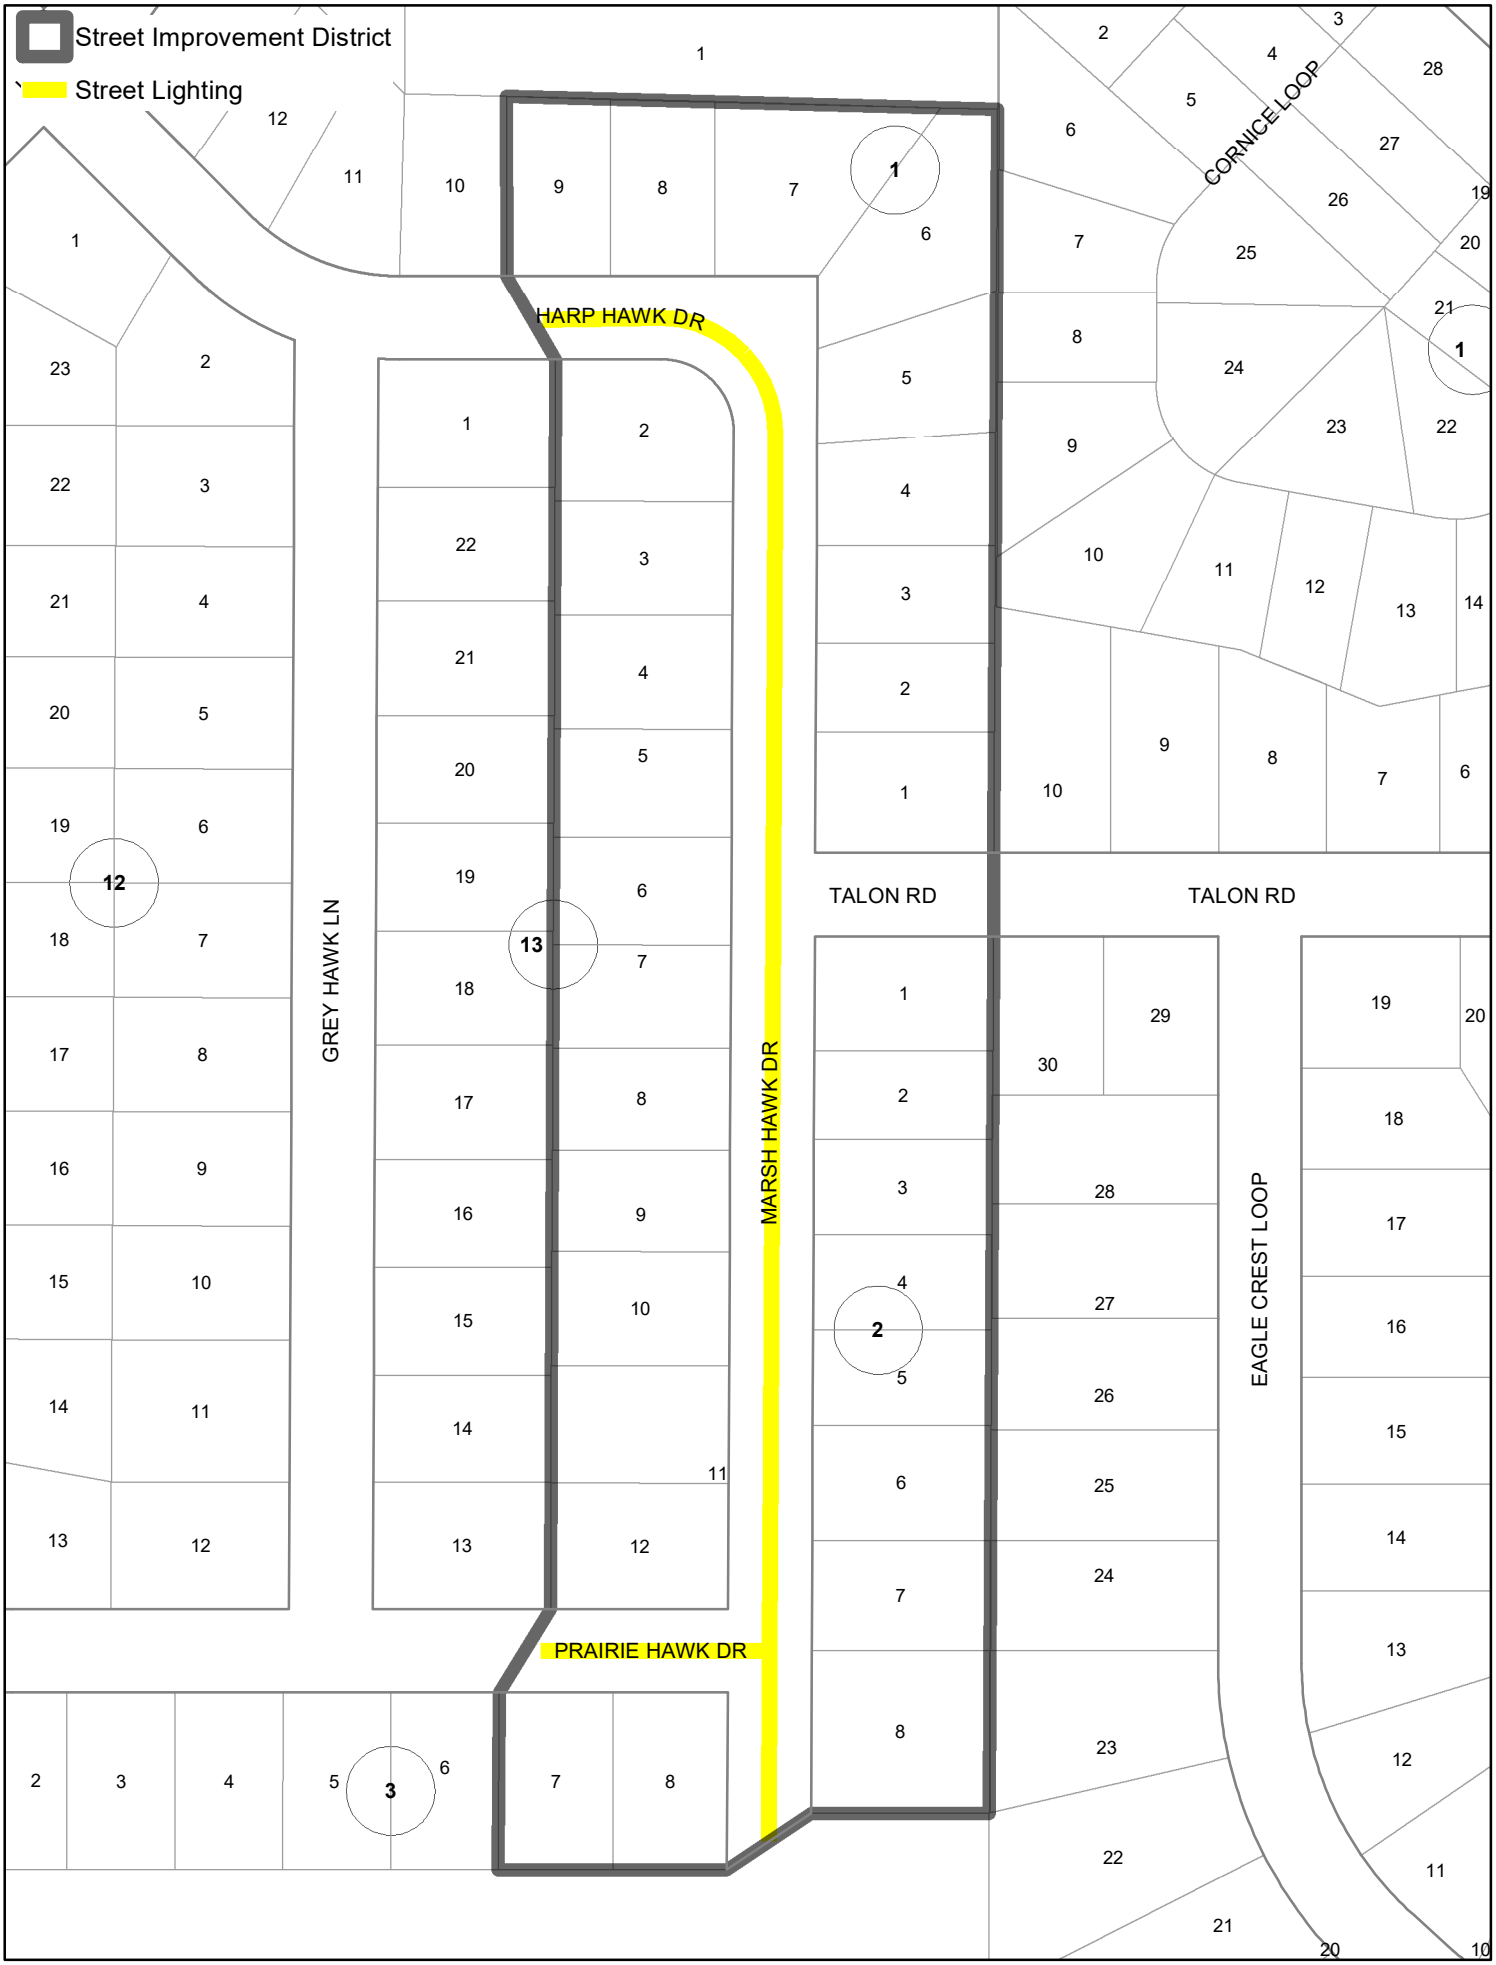
Street Improvement District
Street Lighting
HARP HAWK DR
GREY HAWK LN
MARSH HAWK DR
PRAIRIE HAWK DR
TALON RD
TALON RD
CORNICE LOOP
EAGLE CREST LOOP