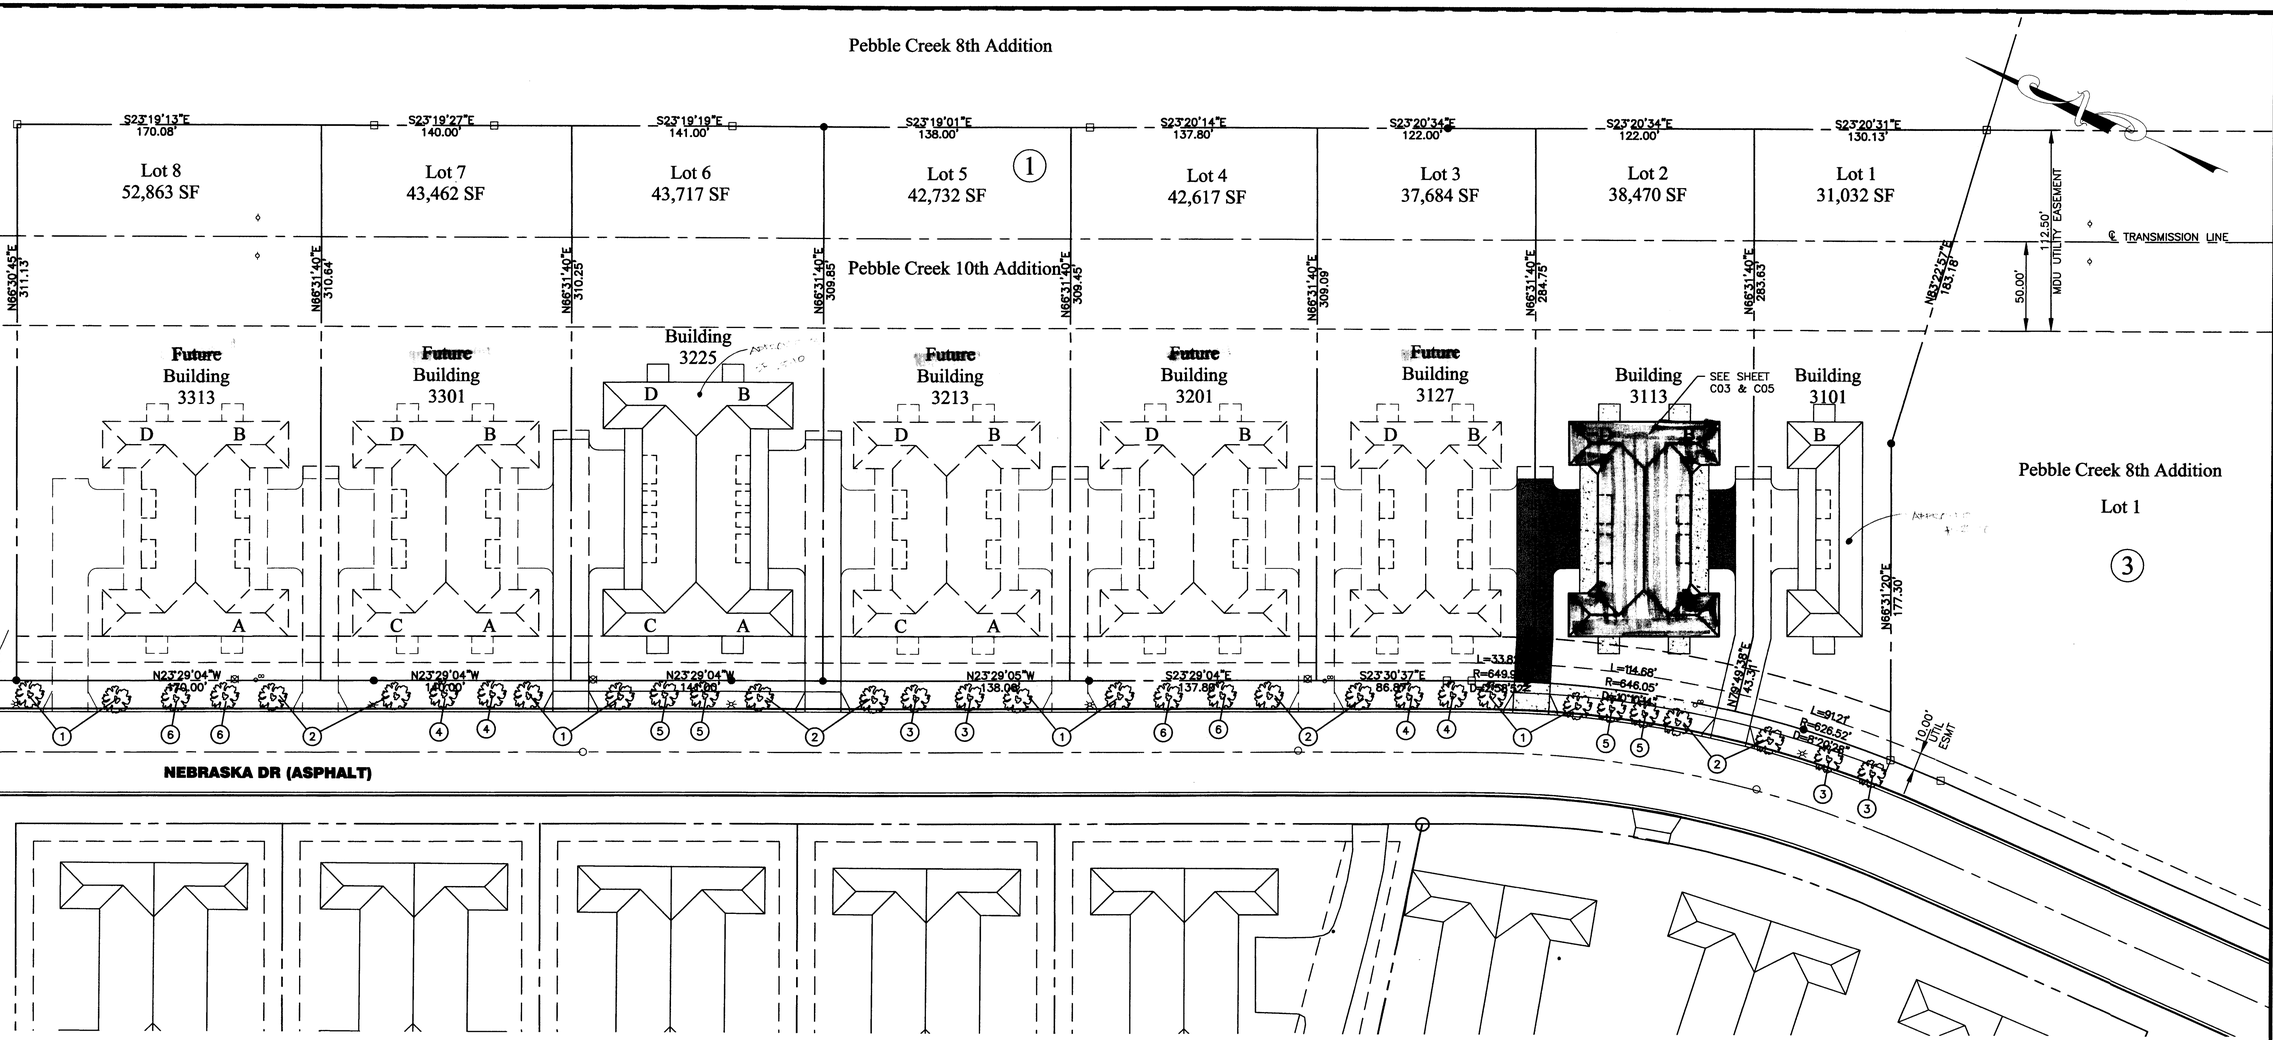

PLANTING SCHEDULE:

Key	Common Name	Botanical Name	Qty.	Size	Cond.
Trees					
1	Japanese Tree Lilac	Syringa reticulata	8	2" cal. min.	B & B
2	Spring Snow Crabapple	Malus x hybrids	8	2" cal. min.	B & B
3	Norway Maple Crimson Sentry	Acer platanoides	4	2" cal. min.	B & B
4	Sugar Maple	Acer saccharum	4	2" cal. min.	B & B
5	Greenspire Linden	Tilia cordata	4	2" cal. min.	B & B
6	Thornless Honeylocust – Skyline	Gleditsia tricanthos inermis	4	2" cal. min.	B & B

GRAPHIC SCALE

40 0 20 40 80 160

(IN FEET)
1 inch = 40 ft.

APPROVED BY PLANNING
PLANNER 6-16-11
TITLE DATE

APPROVED BY FORESTRY
C.F.M. Forester 6-16-11
TITLE DATE

BUILDING NUMBER
3101 (SP 25-16)
3113 (SP 22-11)
3127
3201
3213
3225 (SP 25-10)
3301
3313

REQUIRED STREET TREES
2
3
3
3
3
3

KENNETH NYSETHER REGISTERED (25) PROFESSIONAL ENGINEER NORTH DAKOTA

ARROW HEAD DEVELOPMENT PHASE II SP 22-11

BARTLETT & WEST

Arrow Head Development

Overall Site Plan

DESIGNED BY: MSG
DRAWN BY: MSG
APPROVED BY: KEN
DESIGN PROJ: 16061.000
CONST PROJ: ----
SCALE: AS NOTED
DATE: 5/11
DRAWING NO: C02
SHEET NO: 2 of xx

ALL RIGHTS RESERVED. ALL BARTLETT & WEST ENGINEERS PLANS, SPECIFICATIONS AND DRAWINGS ARE PROTECTED UNDER COPYRIGHT LAW, AND NO PART MAY BE COPIED, REPRODUCED, DISPLAYED PUBLICLY, USED TO CREATE DERIVATIVES, DISTRIBUTED, STORED IN A RETRIEVAL SYSTEM OR TRANSMITTED IN ANY FORM BY ANY MEANS WITHOUT PRIOR WRITTEN PERMISSION OF BARTLETT & WEST ENGINEERS.

Last edit on: May 11, 2010 Drawing name: C:\Users\msg00550\appdata\local\temp\AcPublish_5476\16061.000 e nebraska topo.dwg Layout name: C02 overall site Plotted by: MSG00550 Plotted on: May 25, 2011 – 11:16am